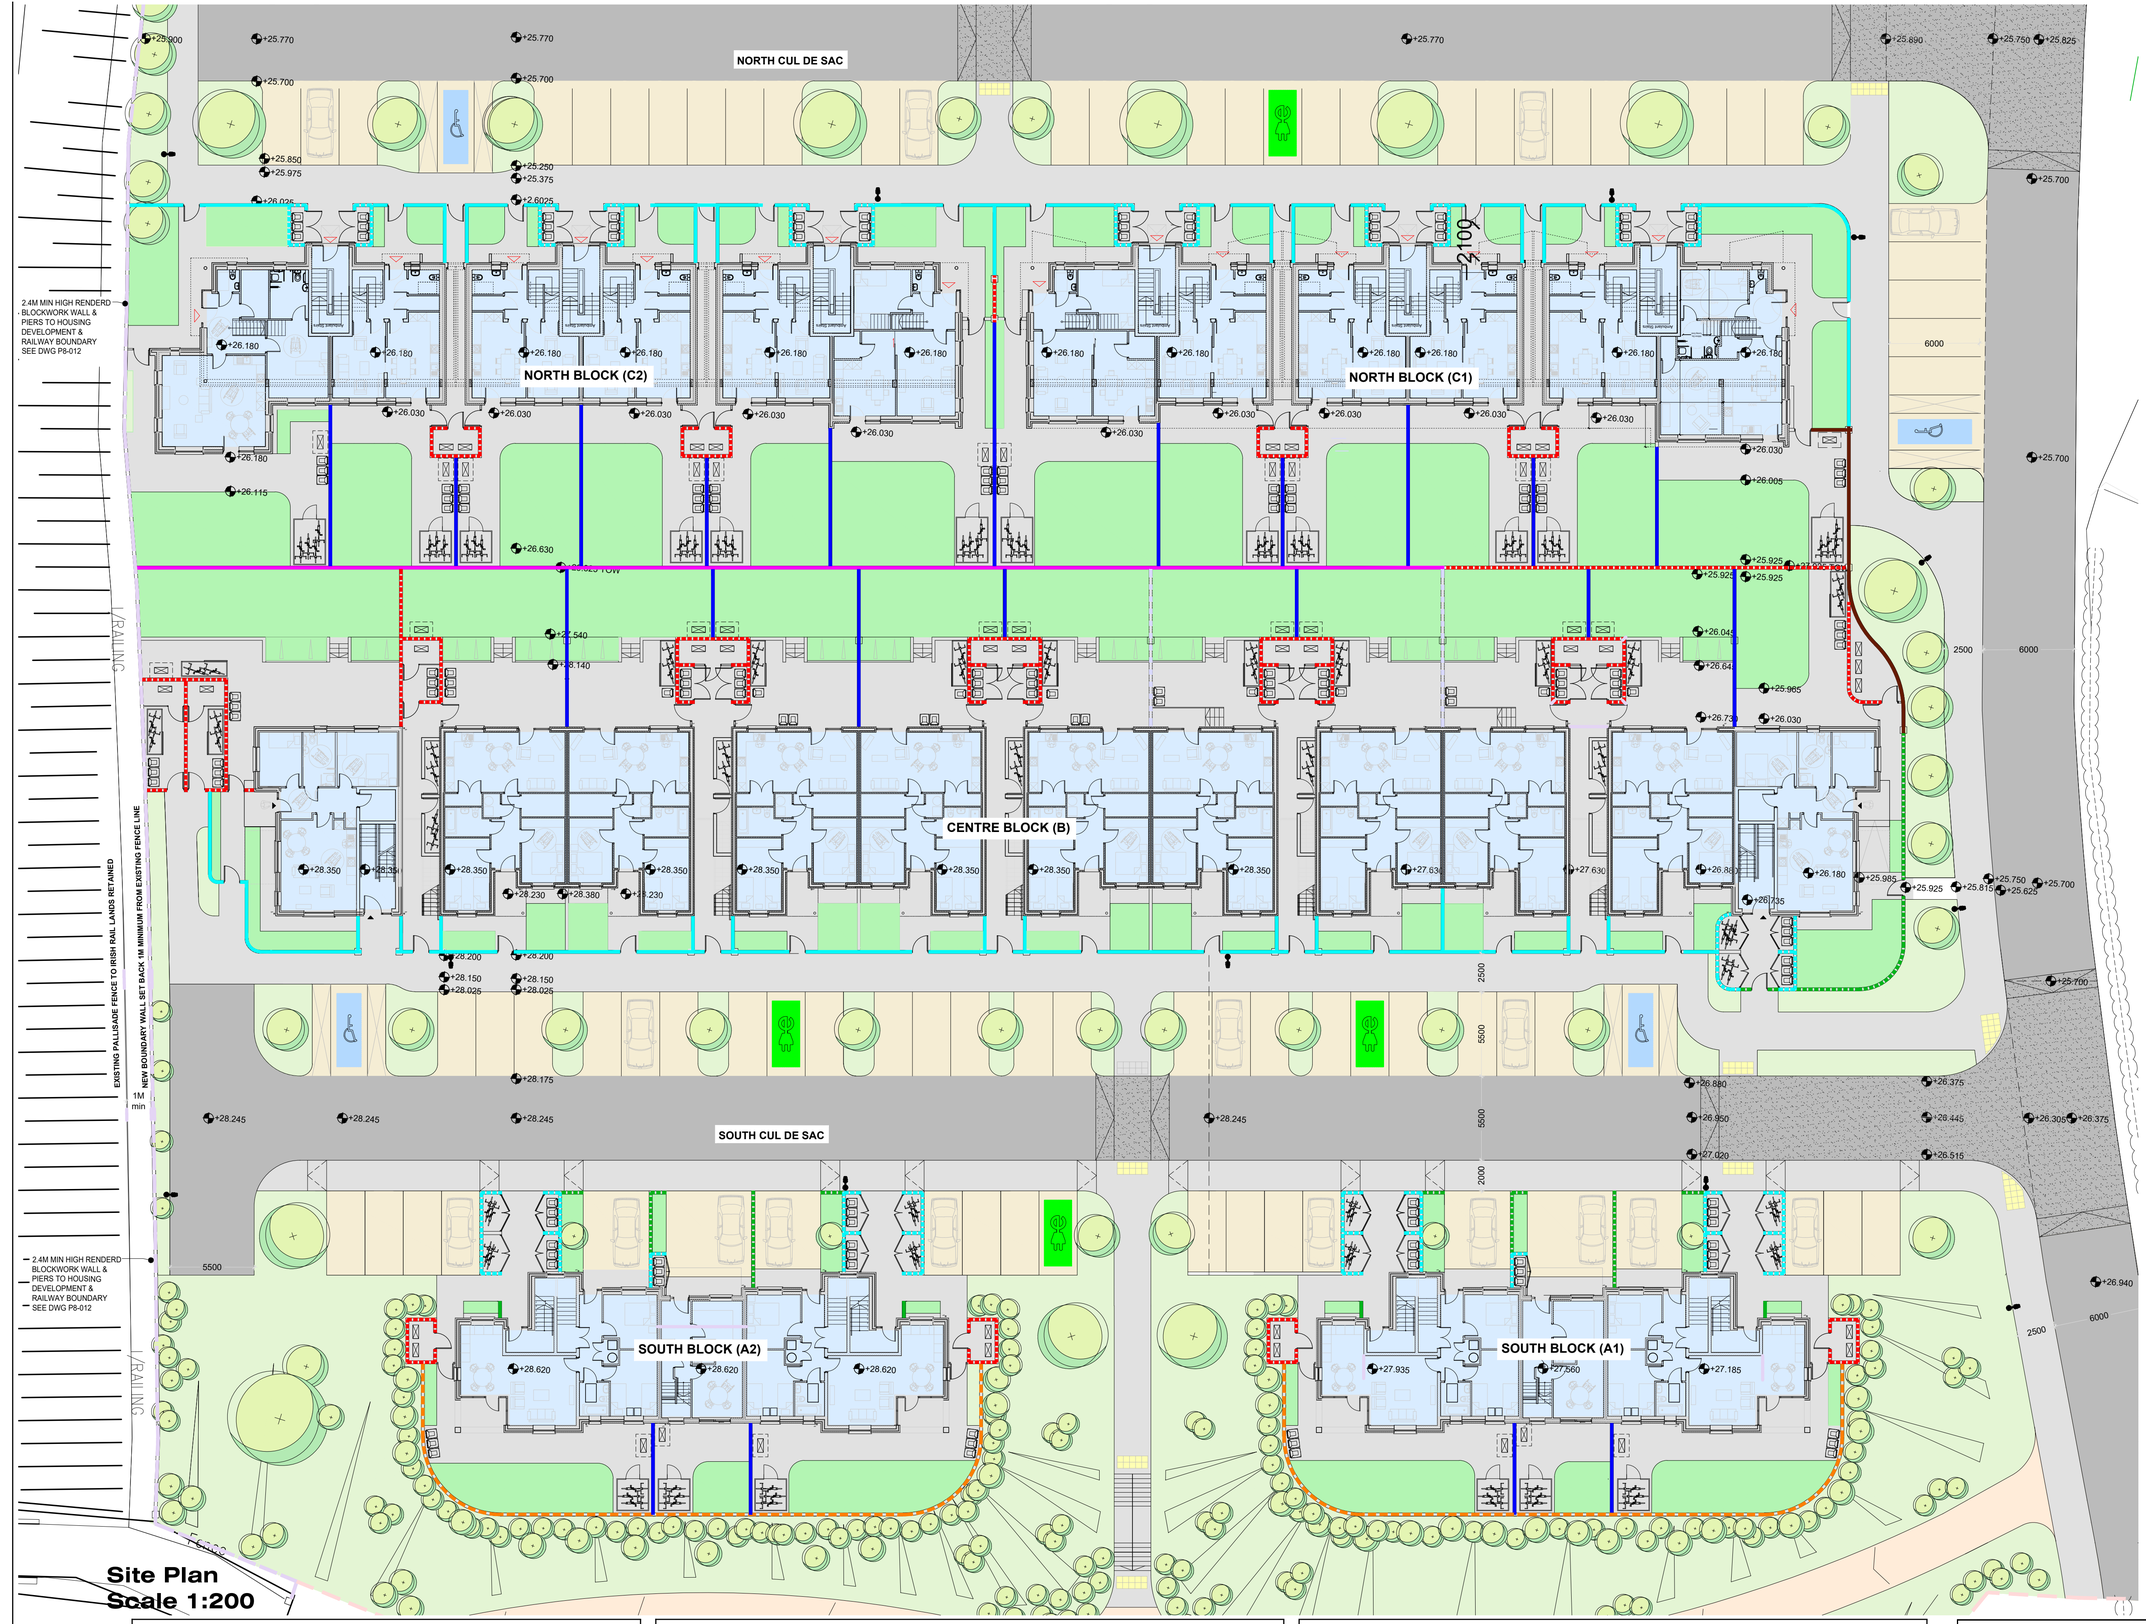

Site Plan
Scale 1:200

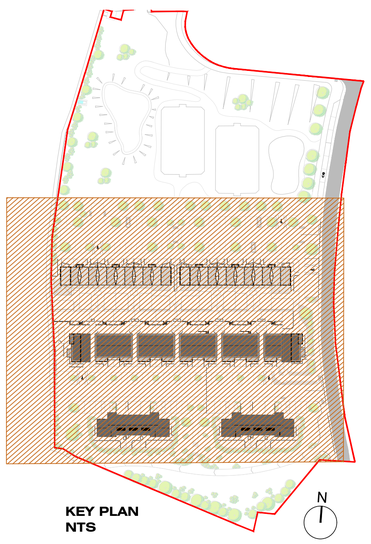

LEGEND

- GRASS - PUBLIC SPACE
- GRASS - PRIVATE SPACE
- TARMCADADAM ROAD
- TARMCADADAM TABLE TOP / RAMP TRAFFIC CALMING
- CONCRETE BLOCK PAVING FOR PARKING
- CONCRETE PATHS ETC. WITH APPROPRIATE EXPANSION JOINTS TO ENGINEER'S DETAIL
- BUFF TACTILE PAVING FOR UNCONTROLLED CROSSING
- GRAVEL / SAND PATH TO PUBLIC GREEN SPACE
- ACCESSIBLE PARKING BAY
- E - CAR CHARGING BAY
- LP NEW LAMP POST
- 1.2M HIGH RENDERED REINFORCED CONCRETE RETAINING WALL WITH 150mm INSITU FEATHERED CONCRETE CAPPING & 1800mm HIGH LOOP TOP FENCING BOLTED TO TOP OF RETAINING WALL
- CONCRETE POST AND PANEL FENCE 2M HIGH
- 450mm HIGH BRICK WALL & PRECAST CONCRETE CAPPING WITH 700mm HIGH LOOPTOP RAILING (16mmØ) - 1150MM O/A HEIGHT
- PRIVACY BRICK WALL 1500MM HIGH
- 1500mm (MAX) RENDERED REINFORCED CONCRETE RETAINING WALL WITH ADDITIONAL 2M HIGH RENDERED CONCRETE BLOCKWORK ON HIGH SIDE AND PRECAST SADDLE BACK CONCRETE CAPPING
- 2M HIGH 215mm RENDERED CONCRETE BLOCK BIN STORE WALL / SIDE WALL / REAR WALL WITH PRECAST SADDLE BACK CONCRETE CAPPING
- BRICK WALL FACING TO ROBBERS LANE 2M HIGH WITH 100mm FEATHERED PRECAST CONCRETE CAPPING RENDERED BLOCKWORK INTERALLY WITH CONCRETE CAPPING.
- 450mm HIGH RENDERED WALL WITH 100mm PECAST FEATHERED CONCRETE CAPPING AND 16mm Ø 60mm HIGH GALVANISED STEEL LOOP TOP FENCING 1150mm HIGH O/A
- 1250mm HIGH O/A BLOCKWORK BIN STORE WALL WITH CONCRETE CAPPING & TIMBER EFFECT DOORS
- 2400mm HIGH SOUTHERN BOUNDARY MESH FENCE
- 2.4M HIGH 215mm BLOCKWORK WALL AND PIERS WITH 100mm FEATHERED PRECAST CONCRETE CAPPING TO IRISH RAIL BOUNDARY. FAIR FACED TO RAILWAY LINE AND RENDERED TO SCC SITE .

  WALL TO INCLUDE REINFORCED CONCRETE RETAINING SECTIONS TO SCC SITE AND IRISH RAIL PROPERTY - CUT & FILL

  RAILWAY BOUNDARY WALL TO NORTHERN PUBLIC SPACE TO HAVE 2.4M PALLISADE FENCE PANELS FIXED BETWEEN RENDERED BLOCKWORK PIERS WITH 450mm HIGH RENDERED BLOCKWORK PLINTH & FEATHERED PRECAST CONCRETE CAPPING BENEATH FENCE PANELS

N

PART 8 PLANNING SUBMISSION

DO NOT SCALE FROM THIS DRAWING.
ALL FIGURED DIMENSIONS ARE TO BE CHECKED ON SITE. ANY ERRORS OR OMISSIONS ARE TO BE IMMEDIATELY REPORTED TO THE SLIGO BOROUGH COUNCIL ARCHITECT OR REPRESENTATIVE.
ALL CONSTRUCTION PRACTICES ARE TO CONFORM WITH CURRENT BUILDING REGULATIONS.

REV:	DATE:	BY:	CHK:
S	/ /		
R	/ /		
Q	/ /		
P	/ /		
O	/ /		
N	/ /		
M	/ /		
L	/ /		
K	/ /		

REV:	DATE:	BY:	CHK:
J	/ /		
H	/ /		
G	/ /		
F	/ /		
E	/ /		
D	/ /		
C	/ /		
B	/ /		
A	/ /		

SLIGO COUNTY COUNCIL
Architects Department
County Hall Riverside Sligo
Tel:(071)911111 Fax:(071)9141119
Email: architecture@sligococo.ie

PROJECT: ROBBERS LANE, MAUGHERBOY
PROJECT NO: 1.10.27
DATE: AUG 2021
DRAWING NAME: SITE BOUNDARY TREATMENTS
DRAWING NO: P8 - 005
REVISION:
SCALE: AS SHOWN
STATUS: PART 8 PLANNING
REF / FILE:
DRAWN BY: SMT
CHECKED BY: