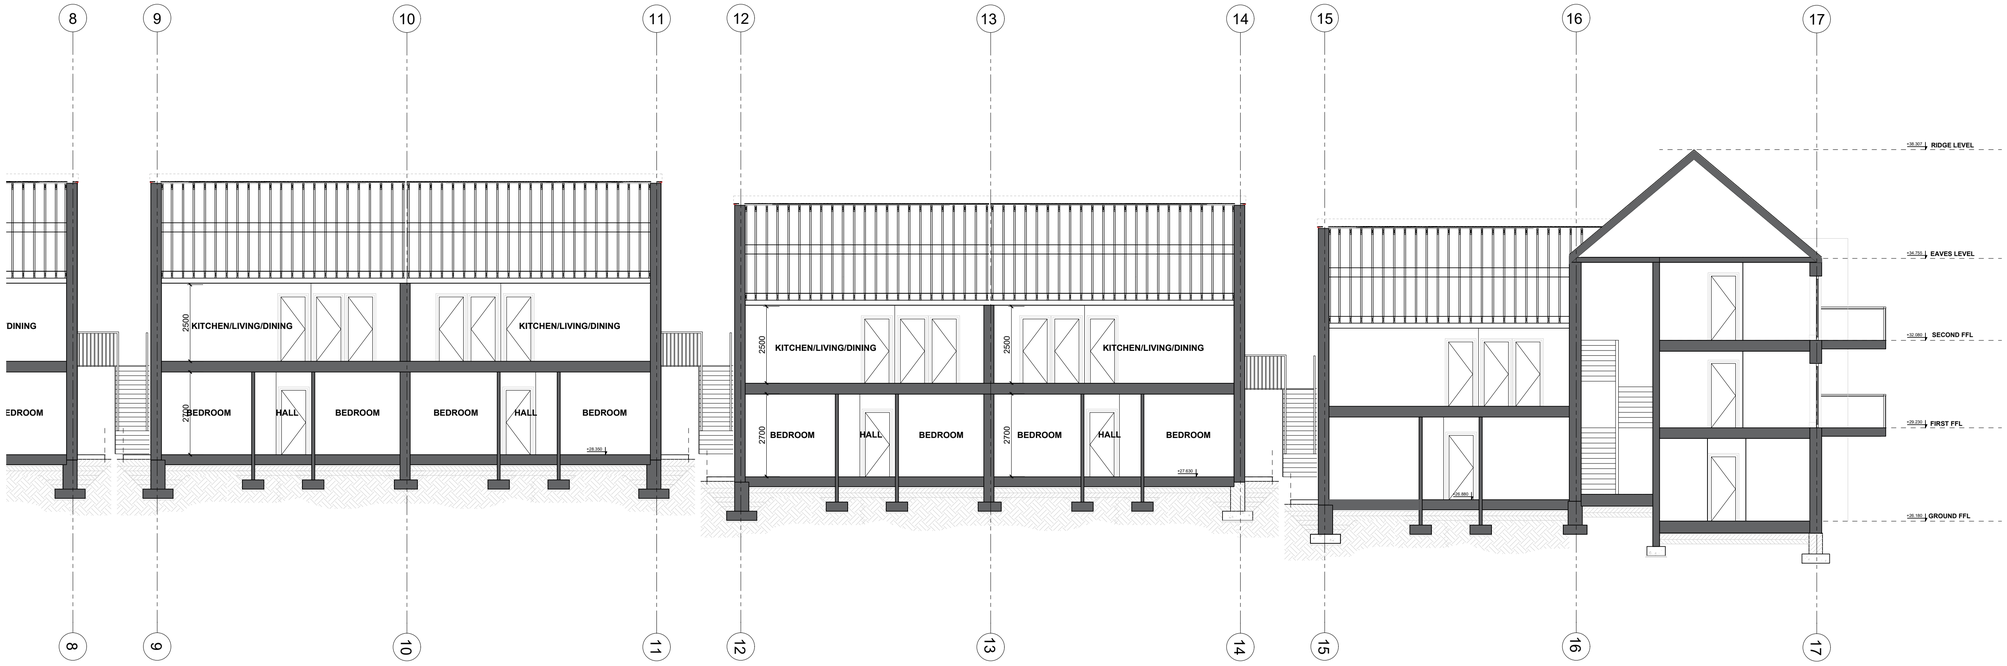

REMAINING PART OF SECTION

PART SECTION BB
1:100

KEY PLAN
NTS

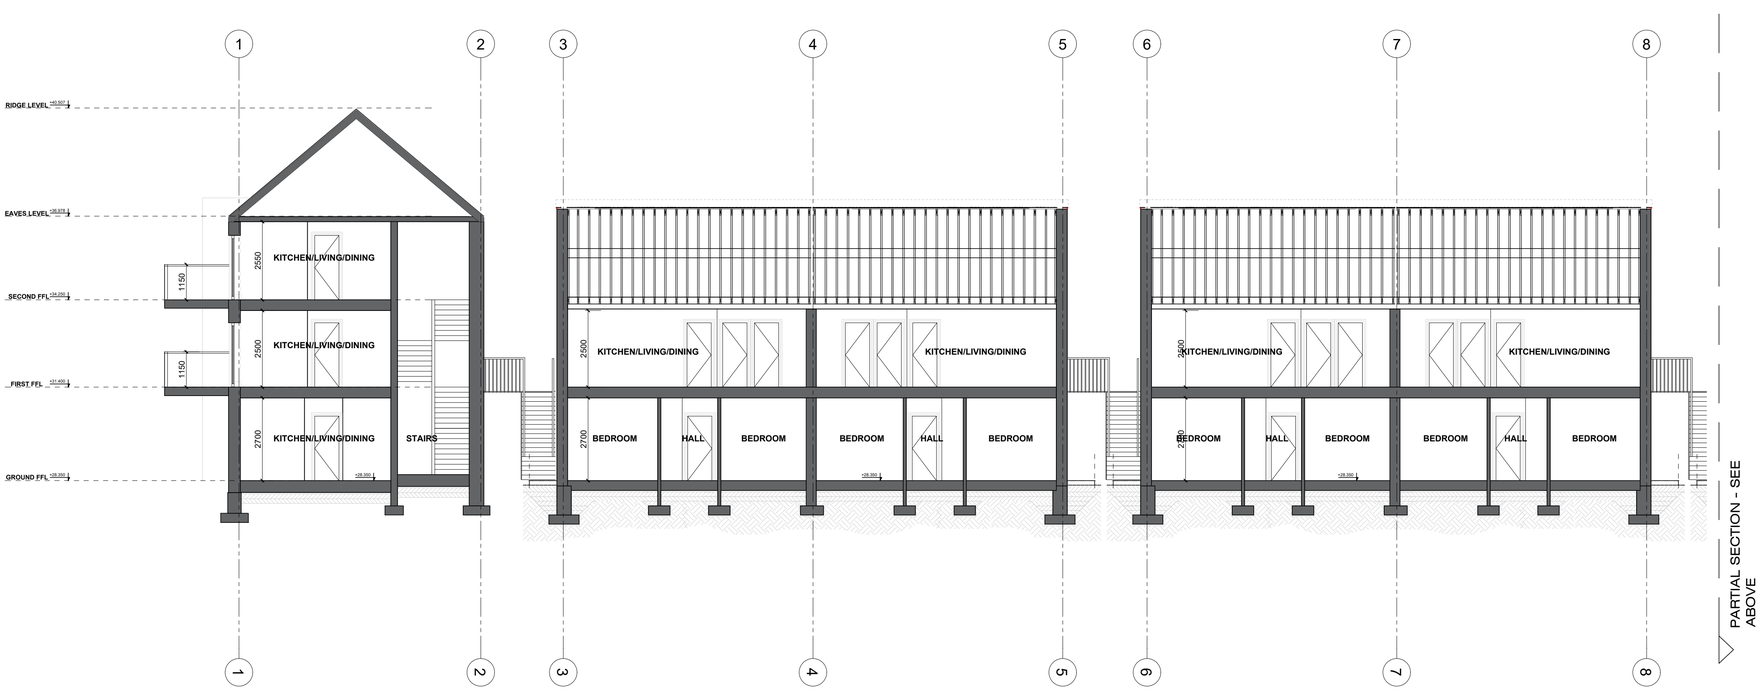

PARTIAL SECTION - SEE ABOVE

PART SECTION BB
1:100

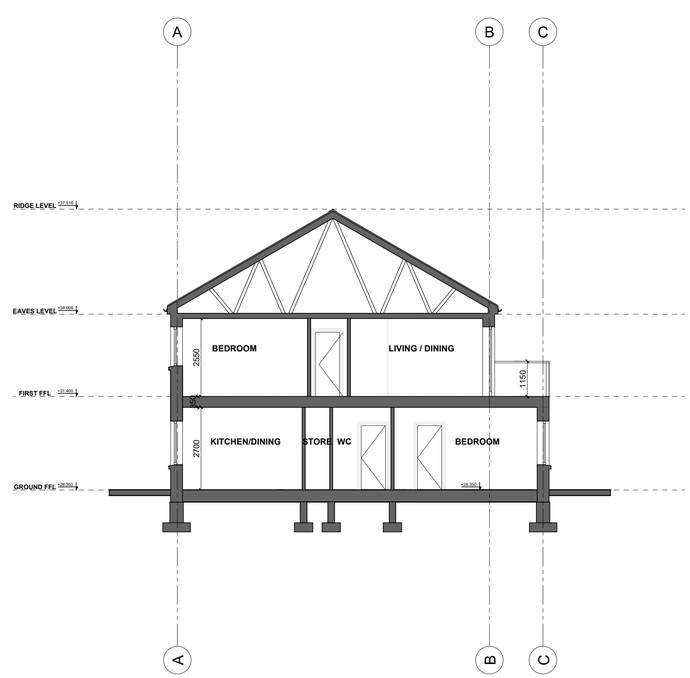

SECTION AA
1:100

PART 8 PLANNING SUBMISSION

DO NOT SCALE FROM THIS DRAWING.
ALL FIGURED DIMENSIONS ARE TO BE CHECKED ON SITE. ANY ERRORS OR OMISSIONS ARE TO BE IMMEDIATELY REPORTED TO THE SLIGO BOROUGH COUNCIL ARCHITECT OR REPRESENTATIVE.
ALL CONSTRUCTION PRACTICES ARE TO CONFORM WITH CURRENT BUILDING REGULATIONS.

S	/ /			
R	/ /			
Q	/ /			
P	/ /			
O	/ /			
N	/ /			
M	/ /			
L	/ /			
K	/ /			

REV: DATE: BY: CHK:

J	/ /			
H	/ /			
G	/ /			
F	/ /			
E	/ /			
D	/ /			
C	/ /			
B	/ /			
A	/ /			

REV: DATE: BY: CHK:

SLIGO COUNTY COUNCIL
Architects Department
County Hall Riverside Sligo
Tel:(071)911111 Fax:(071)9141119
Email: architecture@sligococo.ie

PROJECT: ROBBERS LANE, MAUGHERABOY
PROJECT NO: 1.10.27
DATE: AUG 2021
DRAWING NAME: Block B Sections AA and BB
DRAWING NO: P8 - 300
REVISION:
SCALE: AS SHOWN
STATUS: PART 8
REF / FILE:
DRAWN BY: SMT
CHECKED BY: