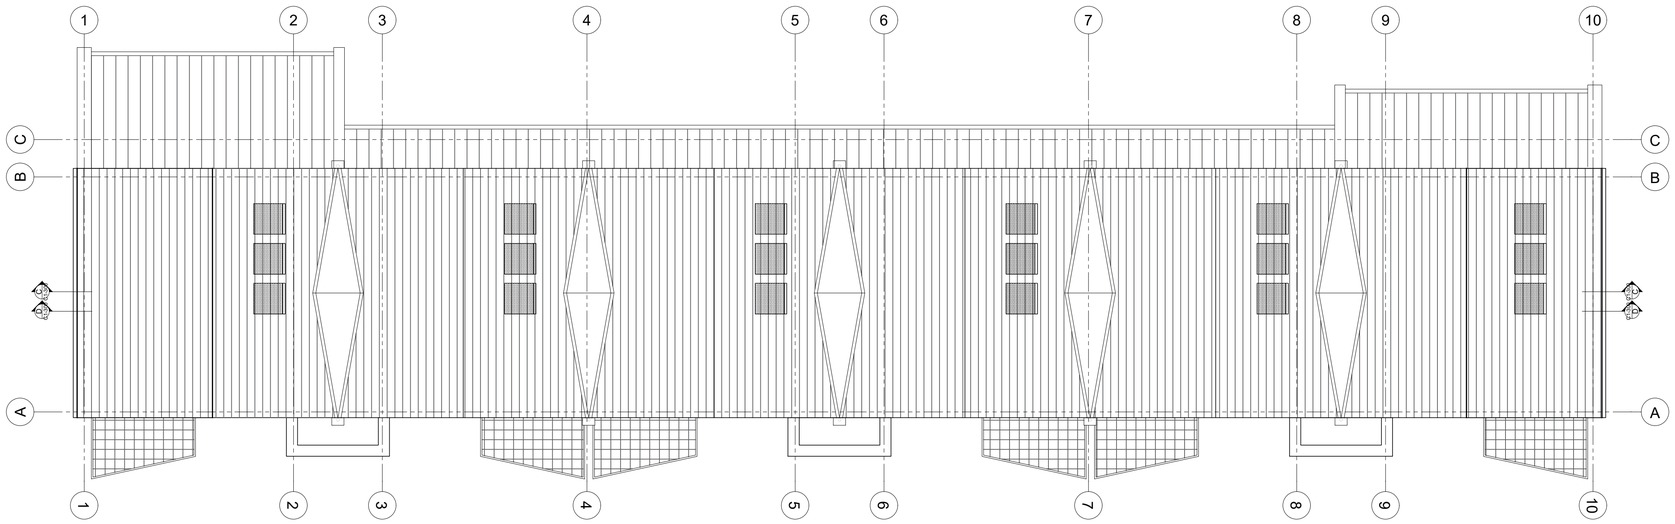

ROOF PLAN
1:100

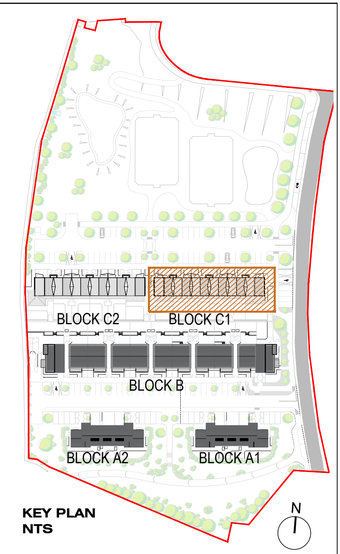

KEY PLAN
NTS

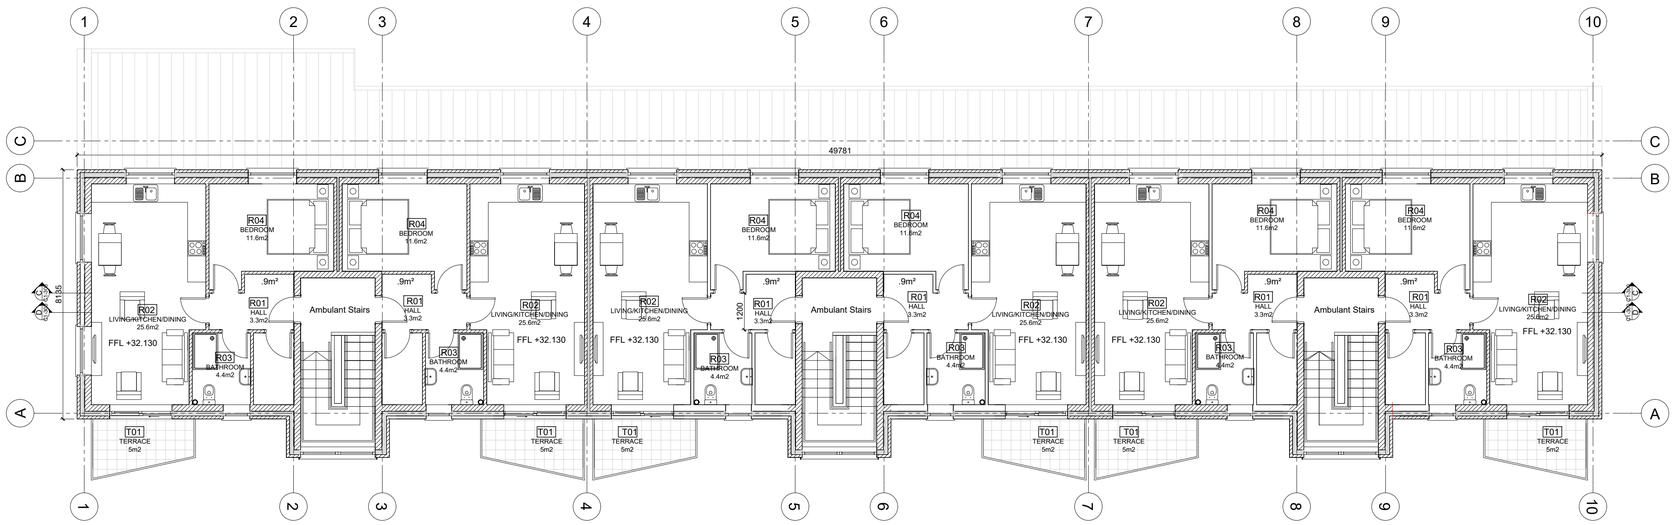

SECOND FLOOR PLAN
1:100

0 5 10

N

PART 8 PLANNING SUBMISSION

DO NOT SCALE FROM THIS DRAWING.
ALL FIGURED DIMENSIONS ARE TO BE CHECKED ON SITE. ANY ERRORS OR OMISSIONS ARE TO BE IMMEDIATELY REPORTED TO THE SLIGO BOROUGH COUNCIL ARCHITECT OR REPRESENTATIVE.
ALL CONSTRUCTION PRACTICES ARE TO CONFORM WITH CURRENT BUILDING REGULATIONS.

S	/ /			
R	/ /			
Q	/ /			
P	/ /			
O	/ /			
N	/ /			
M	/ /			
L	/ /			
K	/ /			

REV: DATE: BY: CHK:

J	/ /			
H	/ /			
G	/ /			
F	/ /			
E	/ /			
D	/ /			
C	/ /			
B	/ /			
A	/ /			

REV: DATE: BY: CHK:

SLIGO COUNTY COUNCIL
Architects Department
County Hall Riverside Sligo
Tel:(071)9111111 Fax:(071)9141119
Email: architecture@sligococo.ie
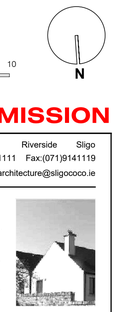
PROJECT: ROBBERS LANE, MAUGHERABOY
PROJECT NO: 1.10.27
DATE: AUG 2021
DRAWING NAME: Block C1 Second Floor Plan & Roof Plan
DRAWING NO: P8-C1-101
REVISION:
SCALE: AS SHOWN
STATUS: PART 8
REF / FILE:
DRAWN BY: FN
CHECKED BY: